1ST AVE N

Reconstruction Project

1ST AVE N RECONSTRUCTION

FROM 8TH ST N TO WASHINGTON AVE
CITY OF MINNEAPOLIS
02/04/2026

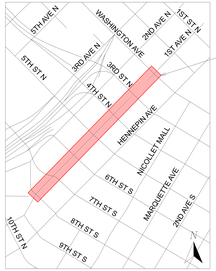

LEGEND

ROADWAY	DETECTABLE WARNING SURFACE
BIKEWAY	CROSSWALK
SIDEWALK	BIKE CROSSING
DRIVEWAY/ALLEYWAY	BUS LANE
CURB AND GUTTER	SIGNAL SYSTEM
FLEX SPACE	TRANSIT STOP OR SHELTER

VERSION: SCALE IN FEET
SCALE 1" = 40'

Stantec
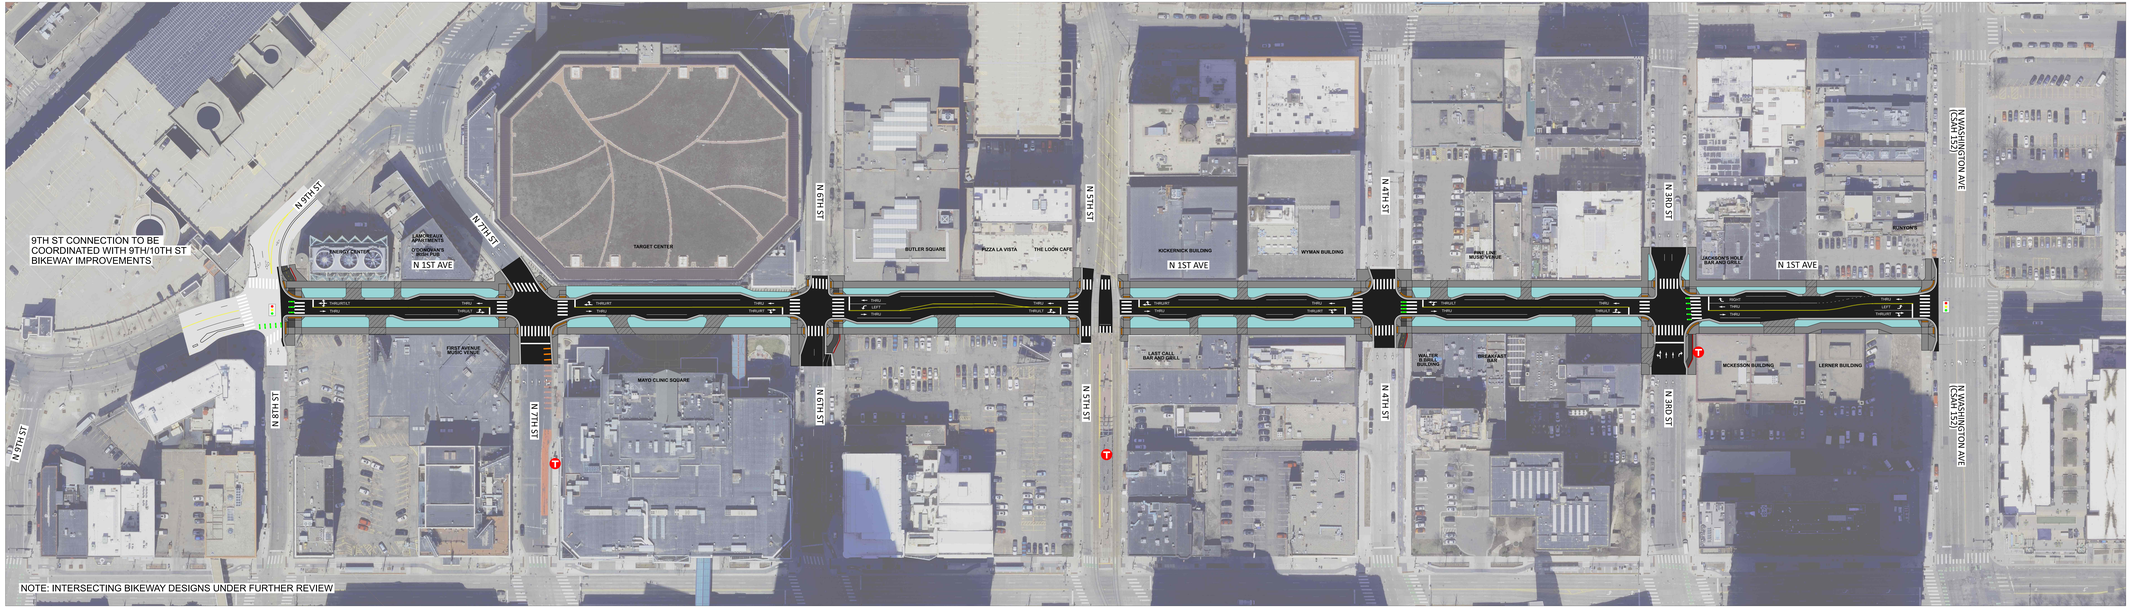
Minneapolis Public Works